© COPYRIGHT COX ARCHITECTURE PTY LTD

ANY FORM OF REPRODUCTION OF THIS DRAWING IN FULL OR IN PART WITHOUT THE WRITTEN PERMISSION OF COX ARCHITECTURE PTY LTD CONSTITUTES AN INFRINGEMENT OF COPYRIGHT

Rev	Description	By	Date
1	PRELIMINARY ISSUE	JC	10-01-2019
2	TENDER ISSUE	JC	25-01-2019
A	ISSUE FOR CONSTRUCTION	JC	10-04-2019
B	ISSUE FOR CONSTRUCTION	JC	12-06-2019
C	TENANCY BASE PLANS	BW	04-10-2019

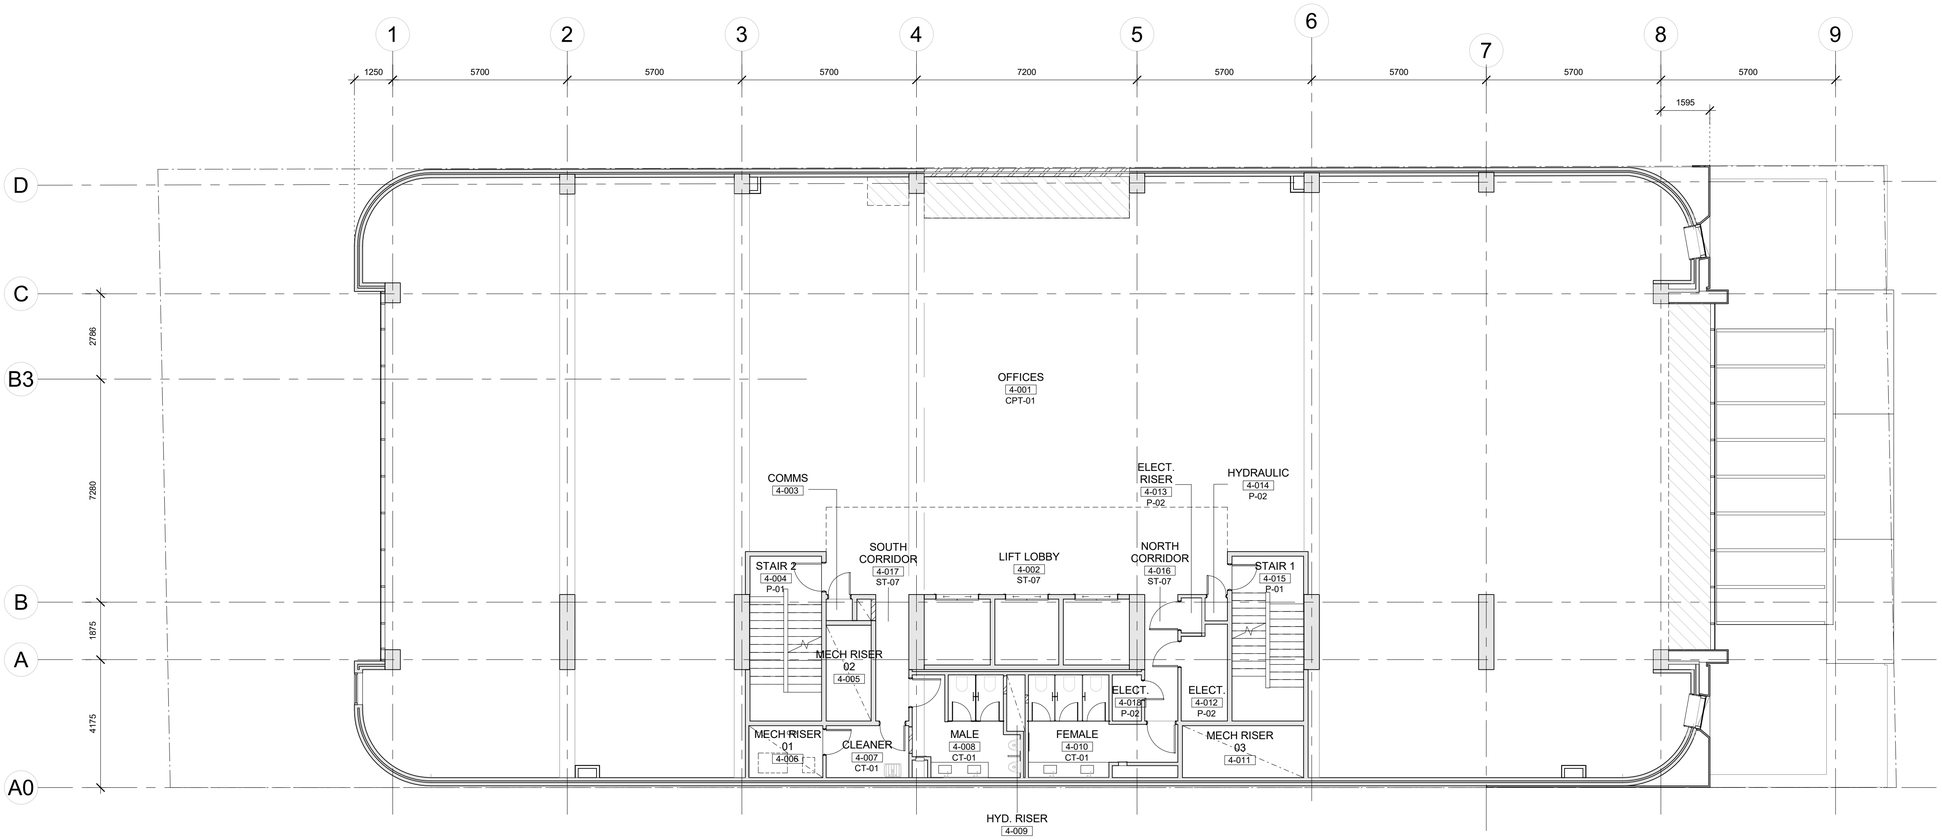

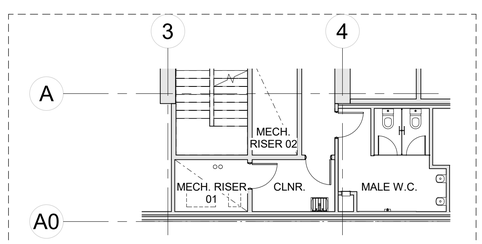

LEVEL 5-7_TYPICAL MALE WC & CLEANER LAYOUT

1 TYPICAL FLOOR PLAN (LEVELS 4-7)

SCALE 1 : 100

Cox Architecture
360 Murray Street,
Perth, WA 6000, Australia
T + 61 8 9322 3644
F + 61 8 9322 1664
www.coxarchitecture.com.au

Consultants

PLANNER
NAME: PTS TOWN PLANNING
ADDRESS: PO BOX 538 INGLEWOOD
TEL/FAX: 0411 445 031

BUILDING SURVEYOR & FIRE ENGINEERING
NAME: JMG
ADDRESS: 1 & 2/ 85 THE PROMENADE MOUNT PLEASANT
TEL/FAX: 9316 2508

STRUCTURAL & FACADE
NAME: ARUP
ADDRESS: LEVEL 14 EXCHANGE TOWER 2 THE ESPLANADE
TEL/FAX: 9327 8300

MECHANICAL
NAME: GEOFF HESFORD ENGINEERING
ADDRESS: 1/ 45 MARKET STREET FREMANTLE
TEL/FAX: 0419 911 166

ELECTRICAL / SECURITY/ COMM/ LIFT/ DRY FIRE
NAME: BEST CONSULTANTS
ADDRESS: 575 NEWCASTLE STREET WEST PERTH
TEL/FAX: 9227 0300

HYDRAULIC
NAME: IONIC DESIGN AUSTRALIA
ADDRESS: SUITE 7 1327 HAY STREET WEST PERTH
TEL/FAX:

WET FIRE
NAME: NORTH POINT CONSULTING
ADDRESS: SUITE 23 375 HAY STREET SUBIACO
TEL/FAX: 0457 050 580

ESD
NAME: FULL CIRCLE DESIGN SERVICES
ADDRESS: 20 DREYER WAY BULLCREEK
TEL/FAX: 0412 417 819

Client
SILVERLEAF INVESTMENTS

Project No.
618117

Project
125 MURRAY STREET

Drawing Title
TYPICAL FLOOR PLAN
(LEVEL 4 - 7)

Document Control Status:
ISSUE FOR CONSTRUCTION

A1 DRAWING SHEET	**Drawn:** JC
Co-ordinated: JL	**Scale:** 1 : 100 @ A1
Project Architect: JL	**Date:** 08/27/18
Project Director: BW	**Revision:** C
Drawing Number: A-21-06	**North:**

Cox Architecture Pty Ltd ACN 002 535 891

PLOT STAMP DATE: 4/10/2019 5:12:10 PM